Key


Stairs down/out (protected from fire)

Escape route (internal)

External route to assembly point

X Exit (level/ramped)

X Exit (stepped)

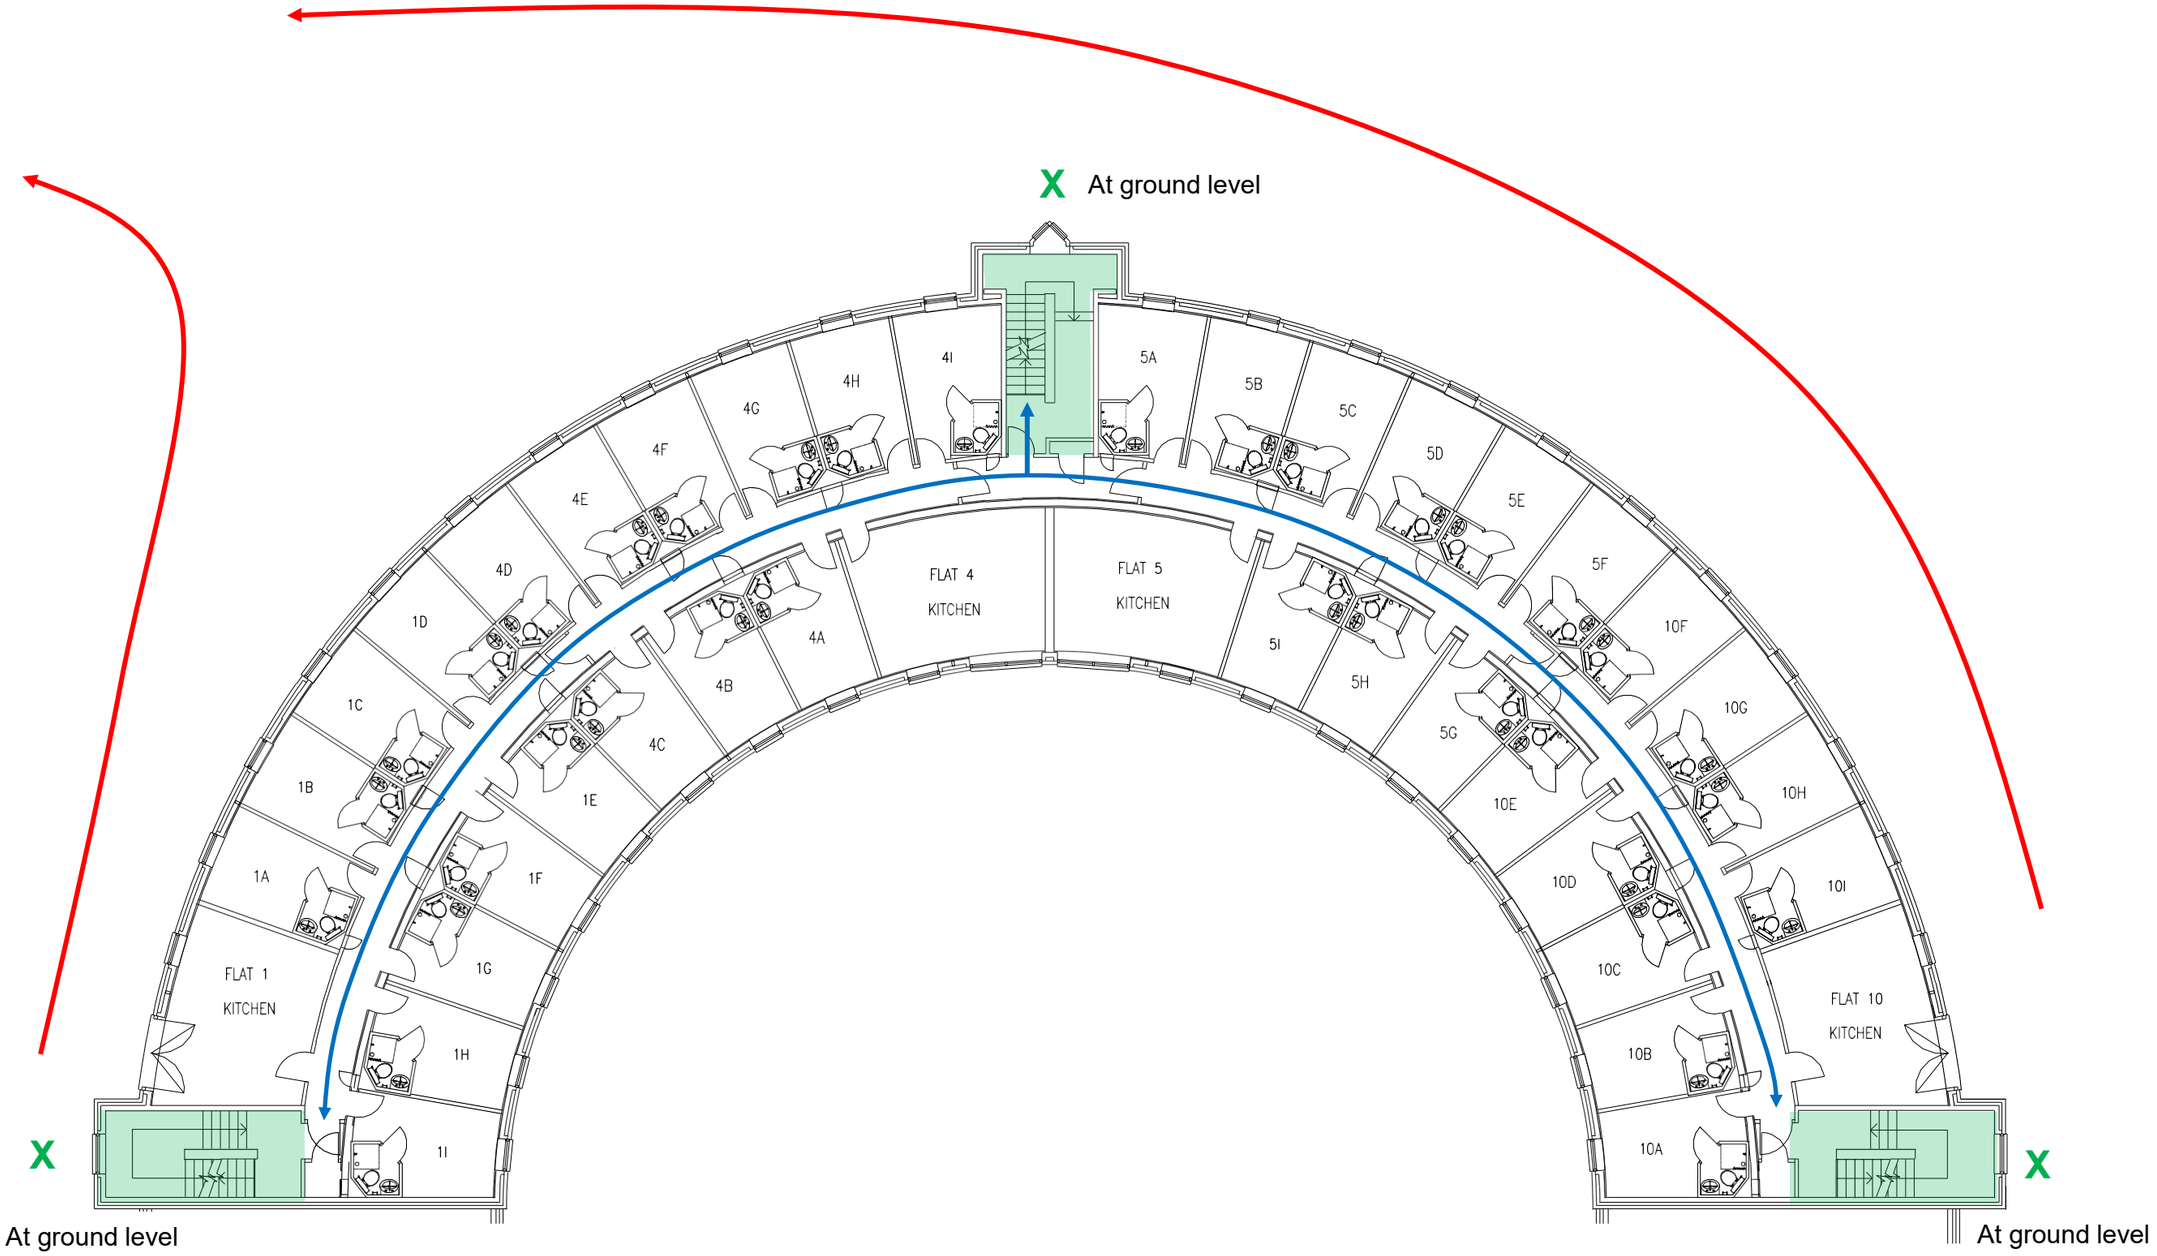

FIRST FLOOR

NOTES

The Copyright of this drawing remains with the University of Greenwich and is not to be reproduced without written consent. Dimensions are not to be scaled from this drawing. Contractors/Consultants are expected to satisfy themselves that dimensions are correct and report any discrepancies to the University.

PROJECT / TITLE

GENERAL LAYOUT PLAN
FIRST FLOOR


DATE	SCALE	DRAWN BY
20/06/14	1/175	PL

CAMPUS	AVERY HILL
BUILDING	TUDOR
DRAWING NR.	SHEET NR.

A08	1	F	0	00
Building Ref.	Floor Ref.	Discipline Code	Revision Number	Project Number

UNIVERSITY of GREENWICH

Facilities Management Office
Aragon Court, Southwood Site,
Avery Hill Road, London SE9 2UG
Tel. 020 8331 8000

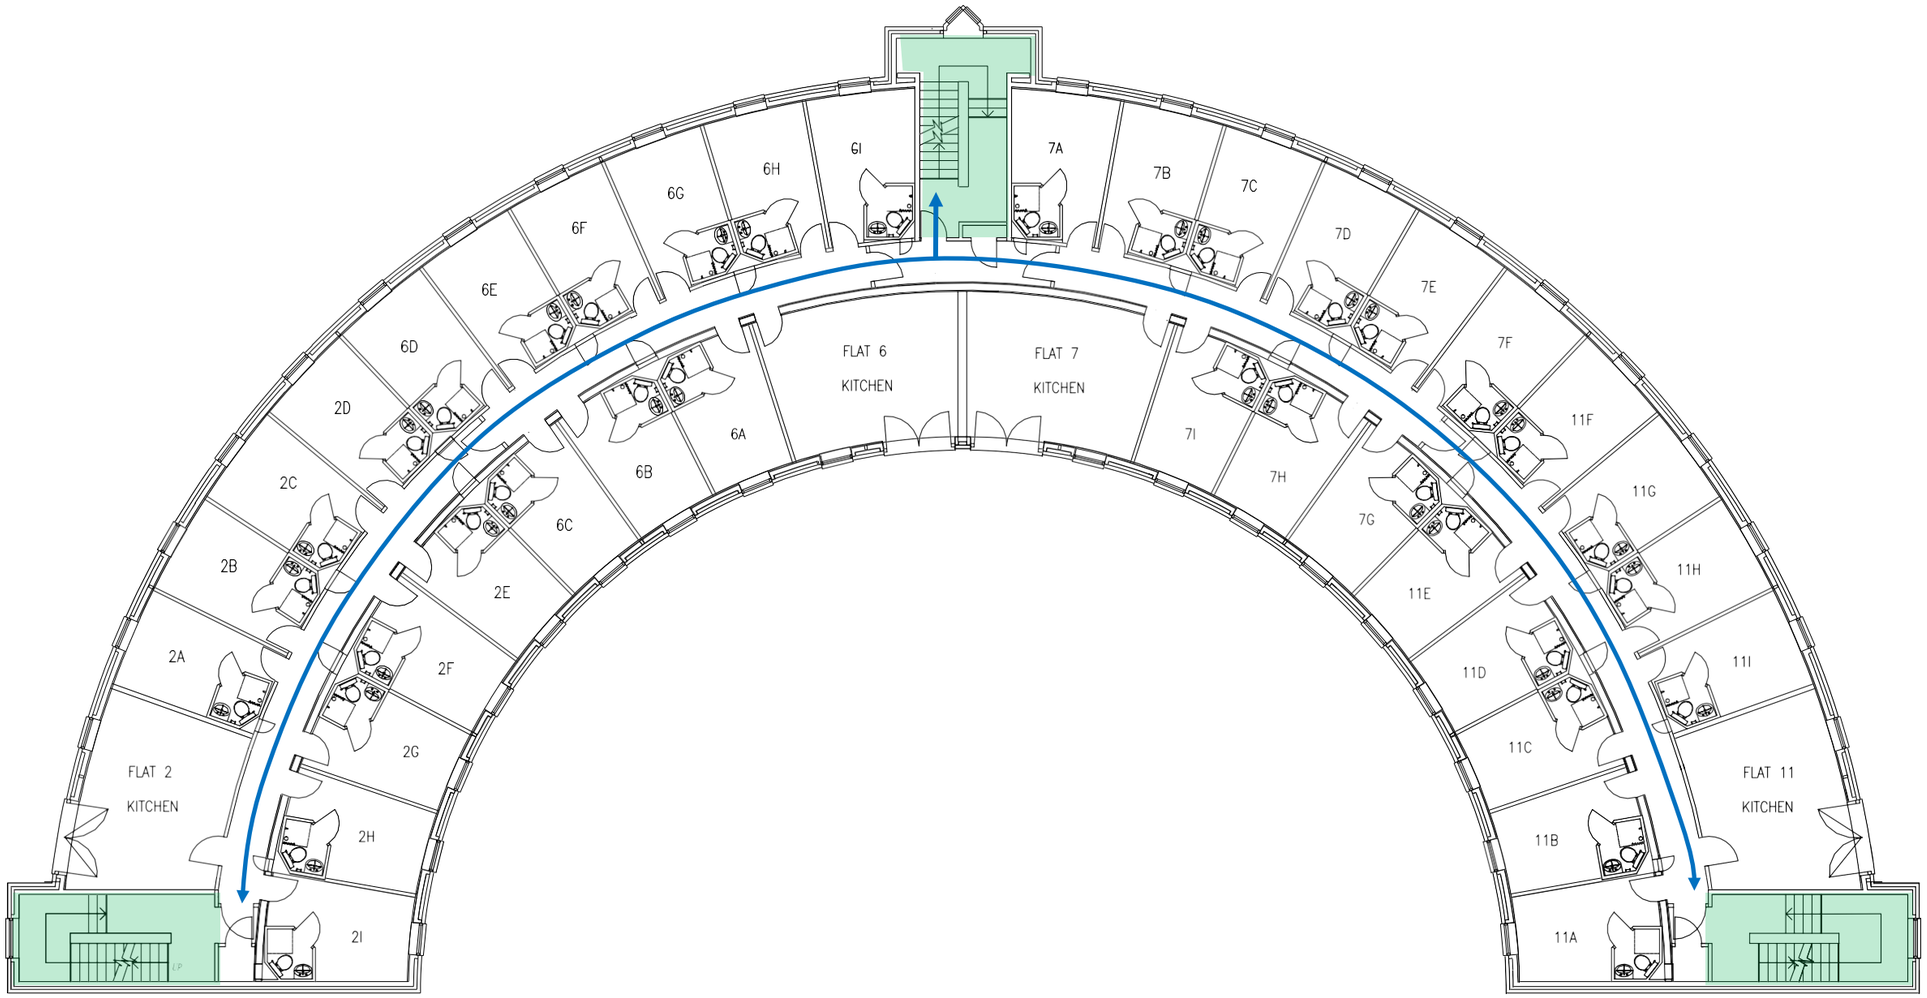

SECOND FLOOR

NOTES

The Copyright of this drawing remains with the University of Greenwich and is not to be reproduced without written consent. Dimensions are not to be scaled from this drawing. Contractors/Consultants are expected to satisfy themselves that dimensions are correct and report any discrepancies to the University.

PROJECT / TITLE

GENERAL LAYOUT PLAN
SECOND FLOOR


DATE	SCALE	DRAWN BY
20/06/14	1/175	PL

CAMPUS	AVERY HILL
BUILDING	TUDOR
DRAWING NR.	SHEET NR.

A08	2	F	0	00
Building Ref.	Floor Ref.	Discipline Code	Revision Number	Project Number

UNIVERSITY of GREENWICH

Facilities Management Office
Aragon Court, Southwood Site,
Avery Hill Road, London SE9 2UG
Tel. 020 8331 8000

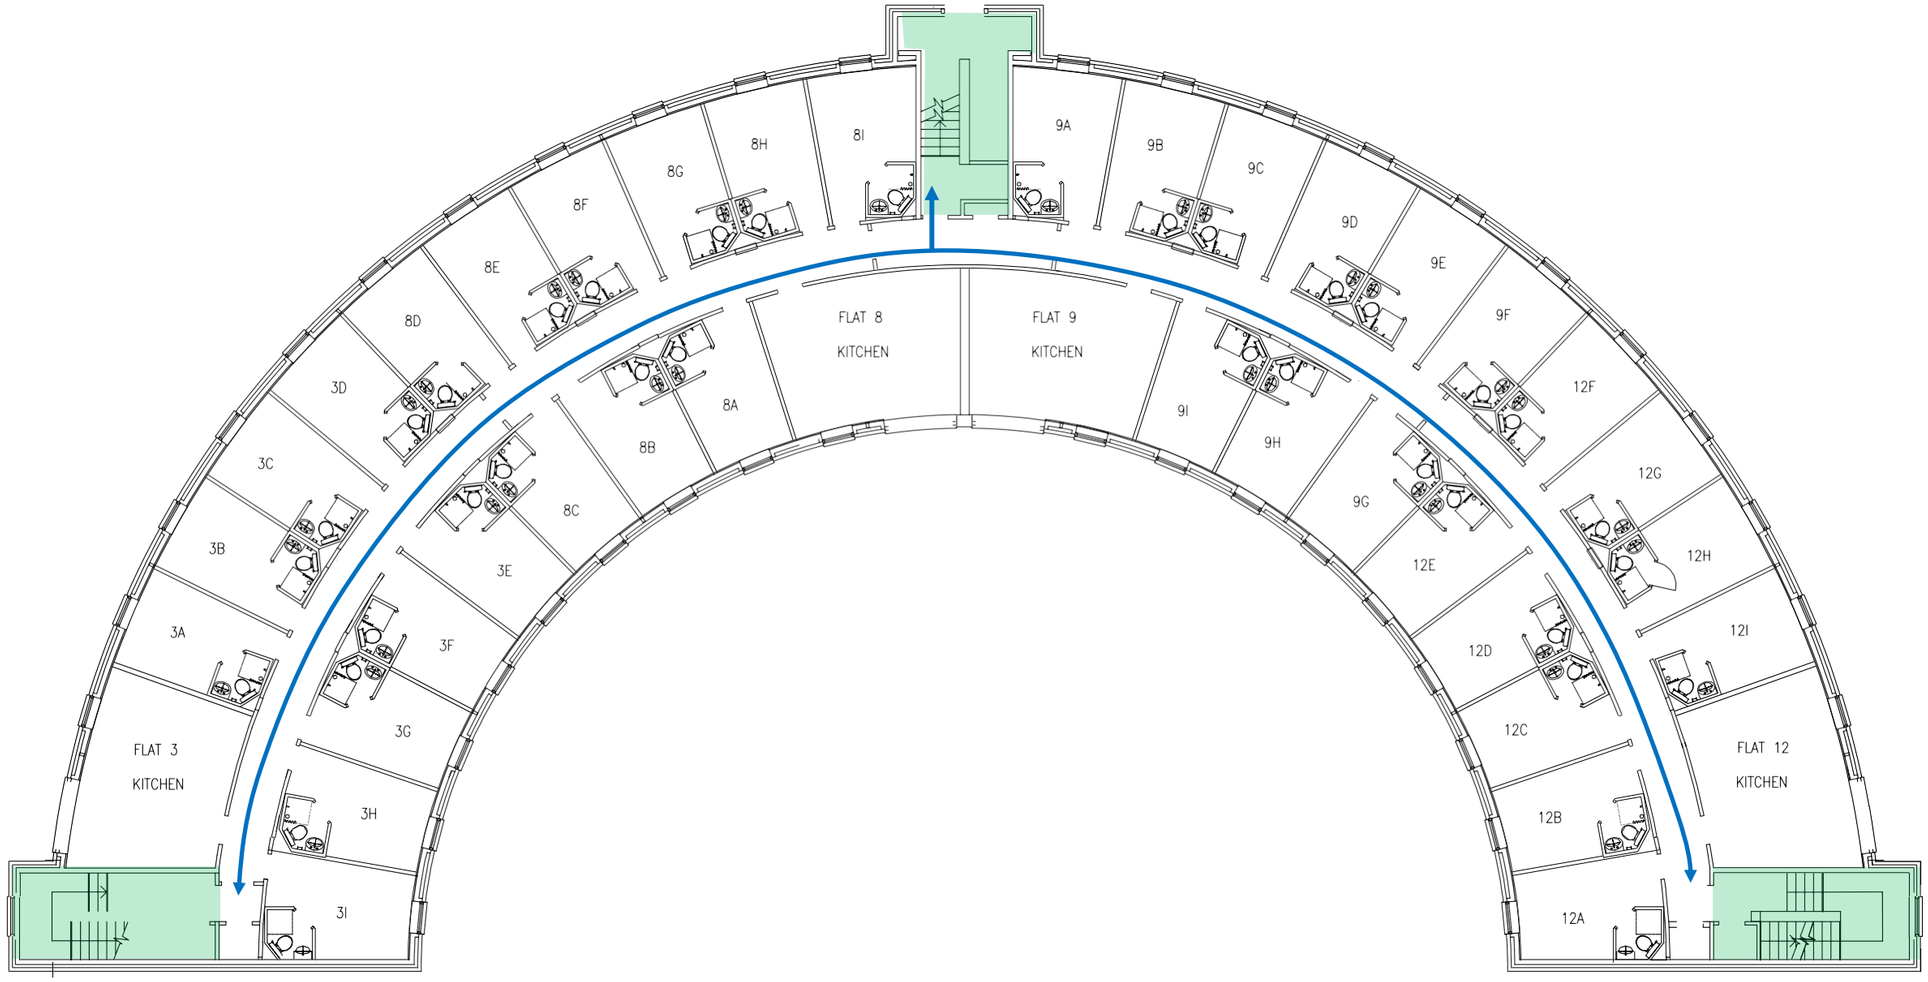

THIRD FLOOR

NOTES

The Copyright of this drawing remains with the University of Greenwich and is not to be reproduced without written consent. Dimensions are not to be scaled from this drawing. Contractors/Consultants are expected to satisfy themselves that dimensions are correct and report any discrepancies to the University.

PROJECT / TITLE

GENERAL LAYOUT PLAN
THIRD FLOOR

DATE	SCALE	DRAWN BY
20/06/14	1/175	PL

CAMPUS	AVERY HILL
BUILDING	TUDOR
DRAWING NR.	SHEET NR.

Building Ref.	Floor Ref.	Discipline Code	Revision Number	Project Number
A08	3	F	0	00

UNIVERSITY of GREENWICH

Facilities Management Office
Aragon Court, Southwood Site,
Avery Hill Road, London SE9 2UG
Tel. 020 8331 8000