**Key**


Stairs down/out (protected from fire)


Escape route (internal)

External route to assembly point

X Exit (level/ramped)


X Exit (stepped)

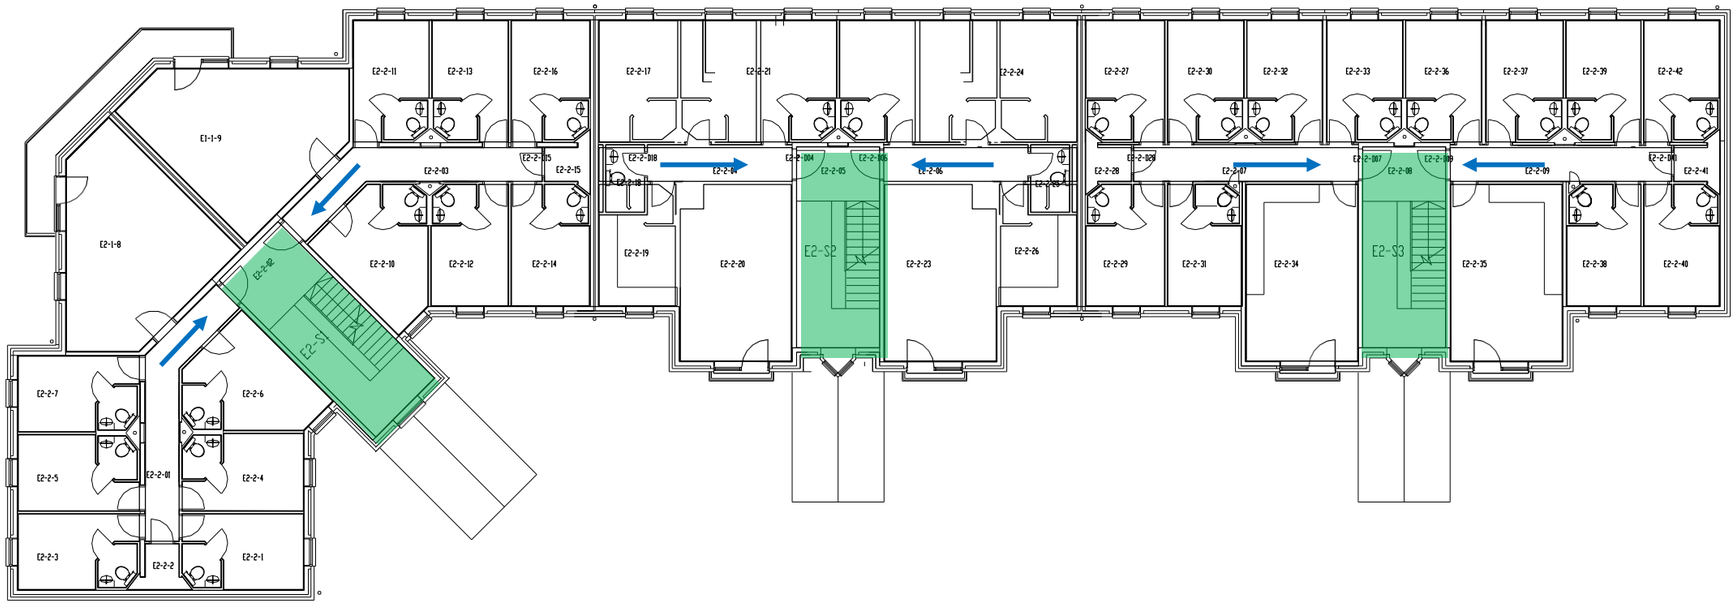


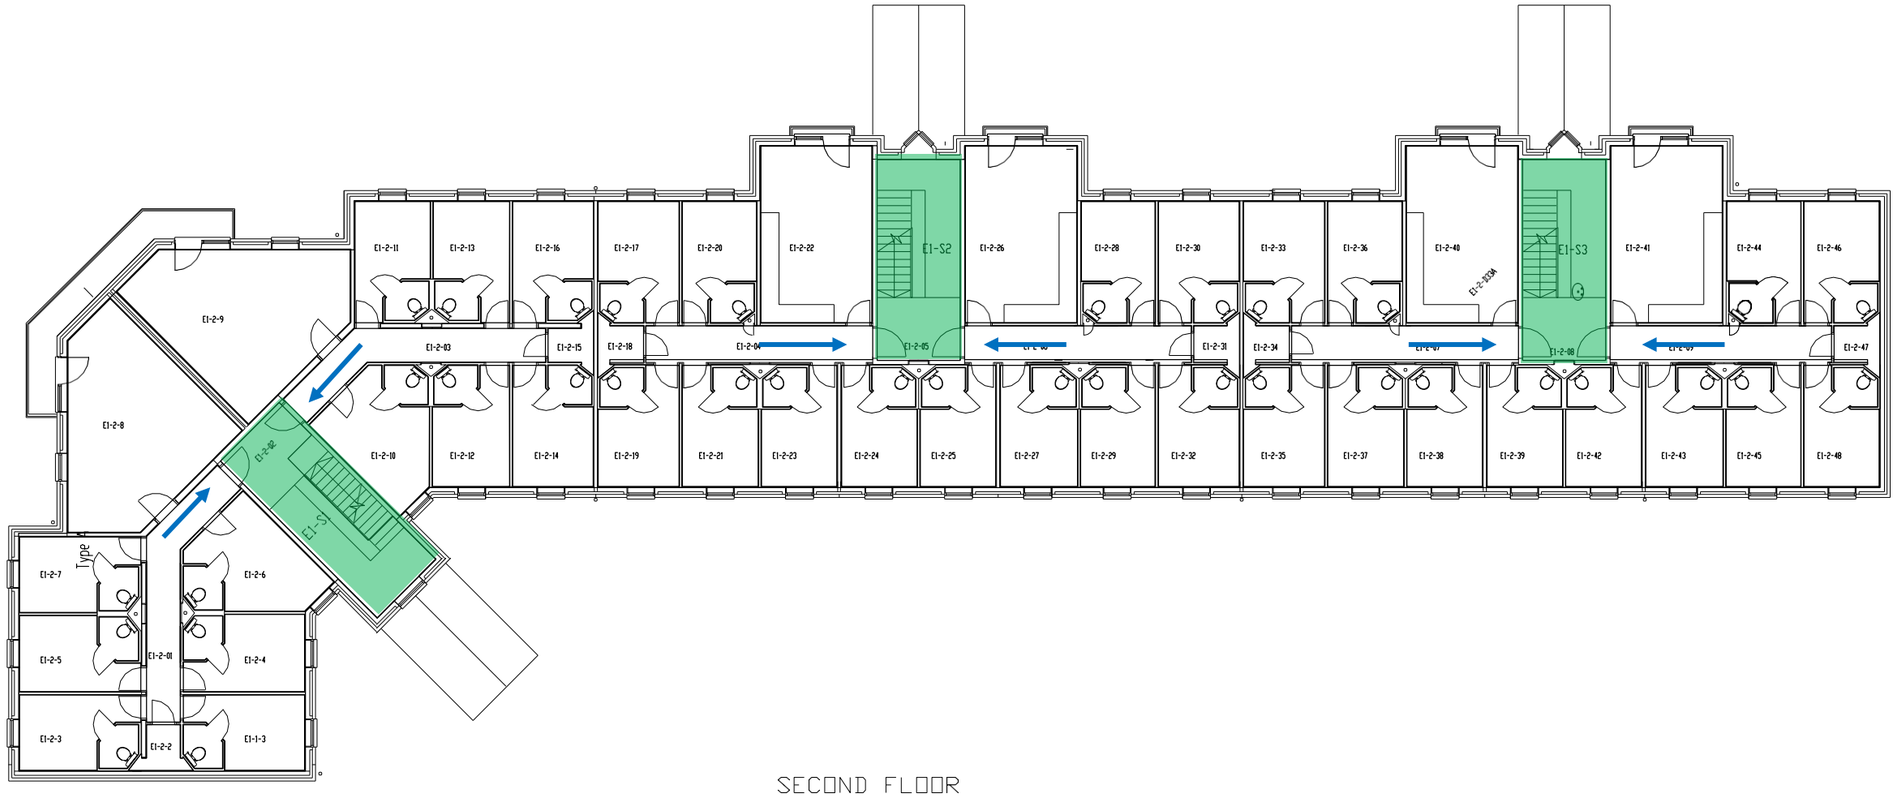
SECOND FLOOR

1m 1m 1m 1m 1m 5 metre

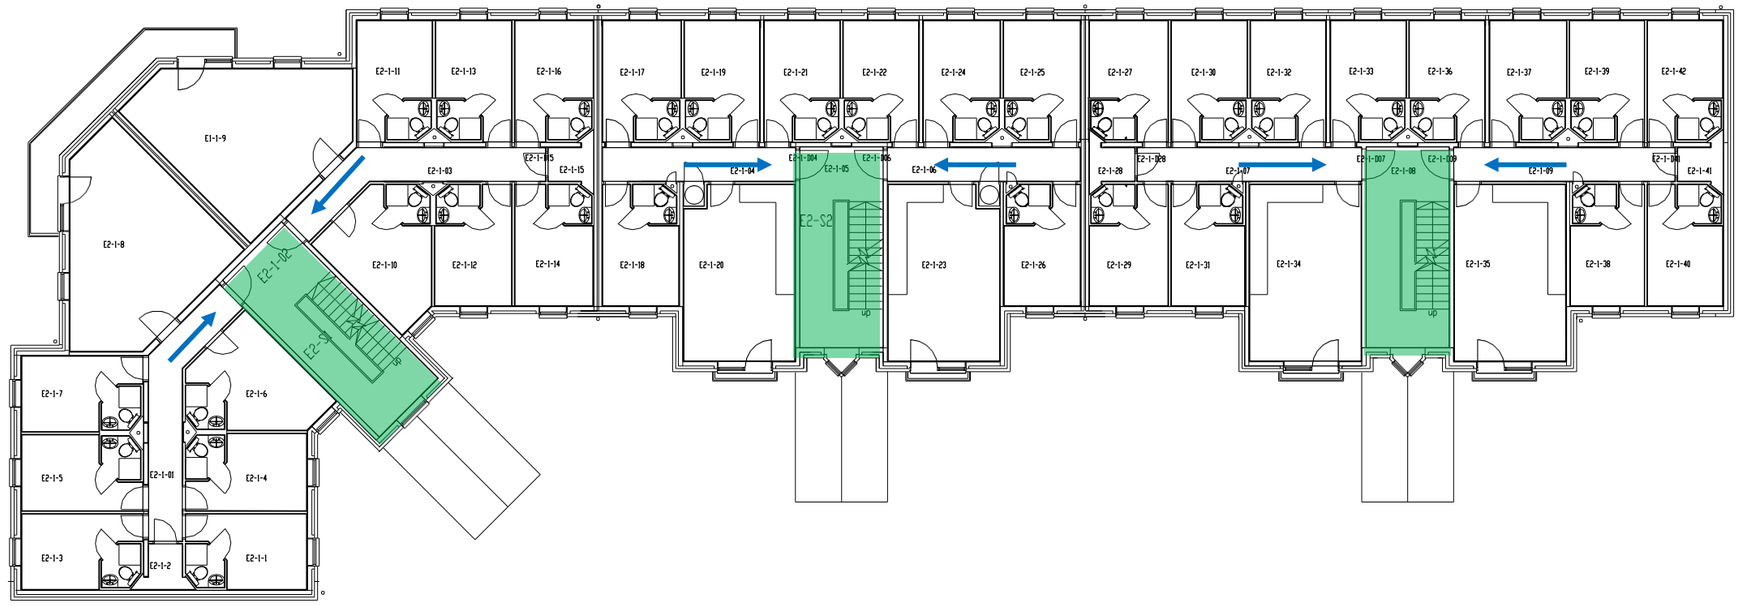


FIRST FLOOR

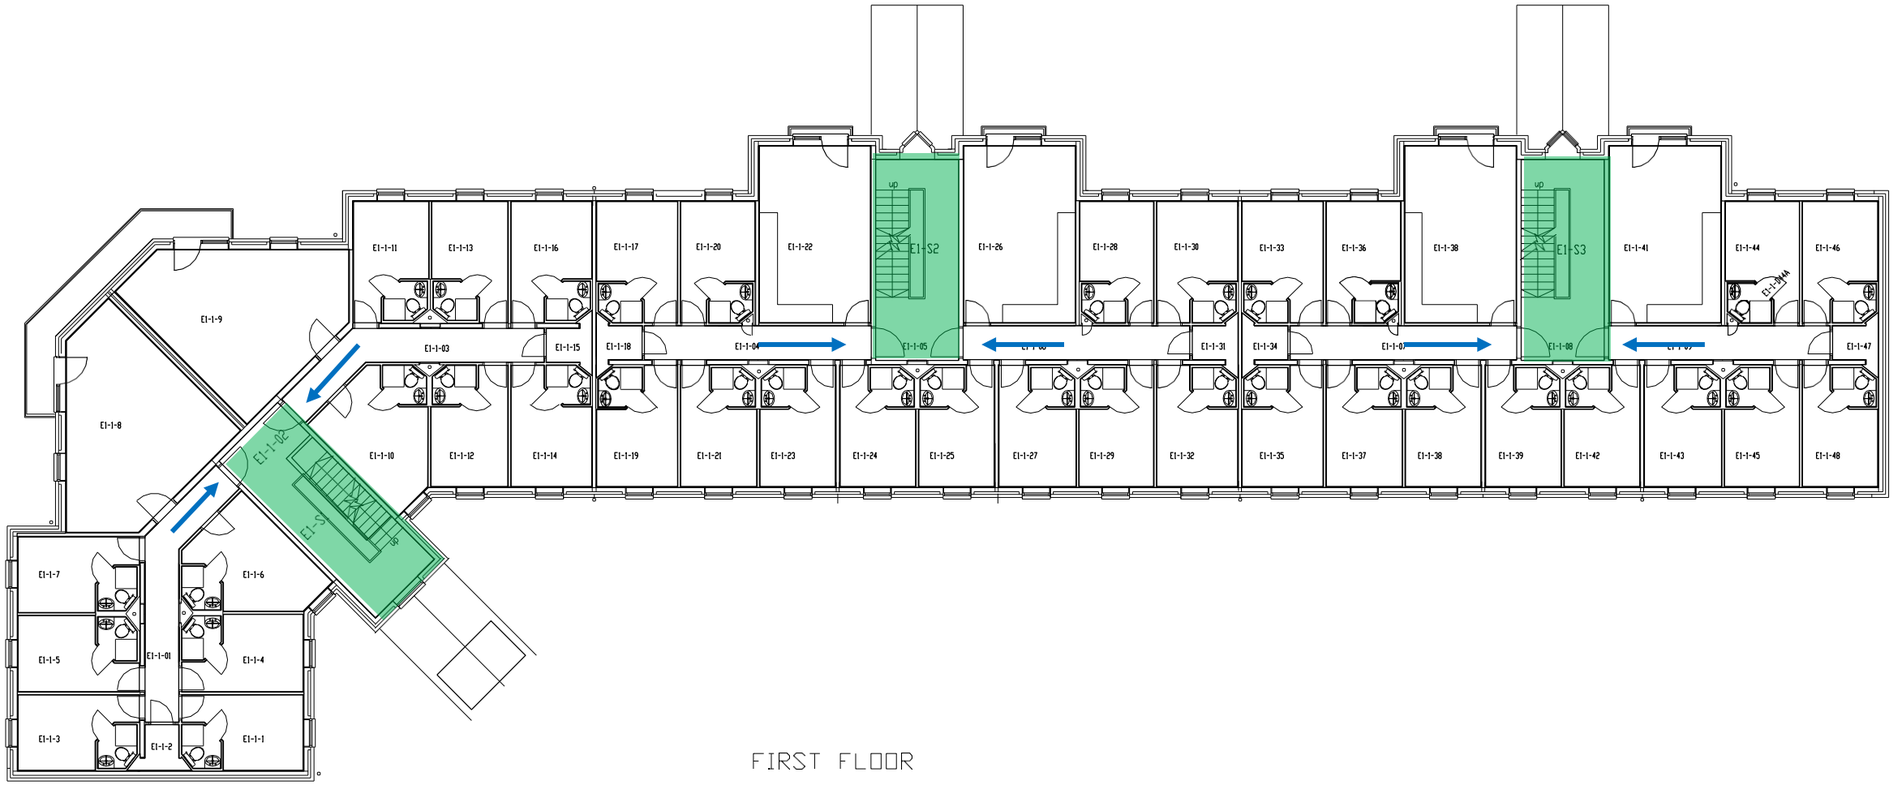1m 1m 1m 1m 1m 5 metre




GROUND FLOOR